Fine WoodWorks
6376 State Hwy 49N
Piedmont, MO 63957
573-223-4679 mycustomwoodworks.com

11/13/2020 • LUCAS EDGY •

kitchen

Not To Scale

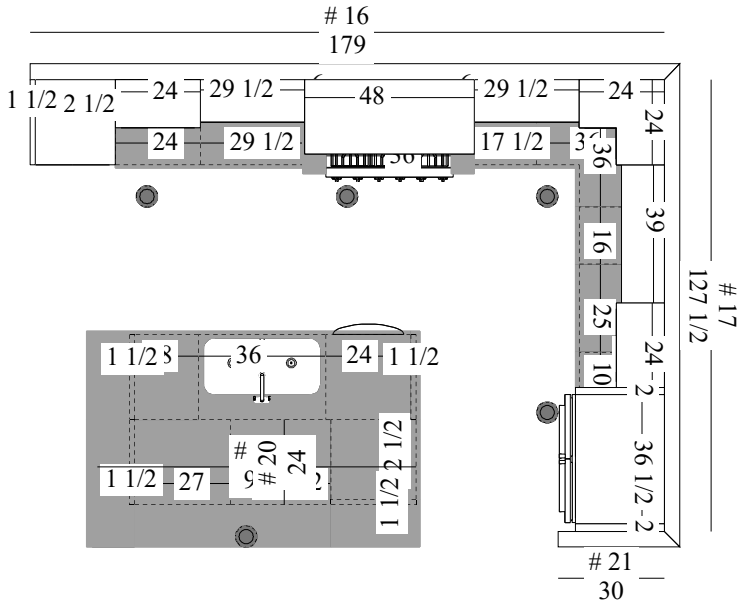

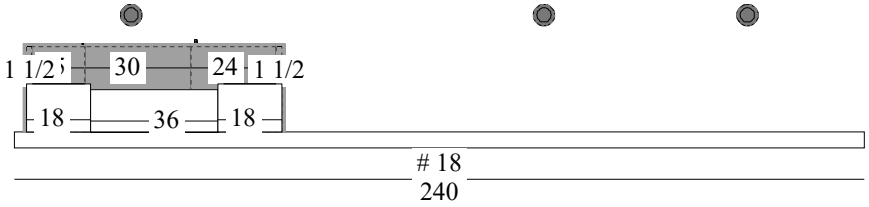

Fine WoodWorks
6376 State Hwy 49N
Piedmont, MO 63957
573-223-4679 mycustomwoodworks.com

11/13/2020 • LUCAS EDGY •

kitchen - Wall 16

Not To Scale

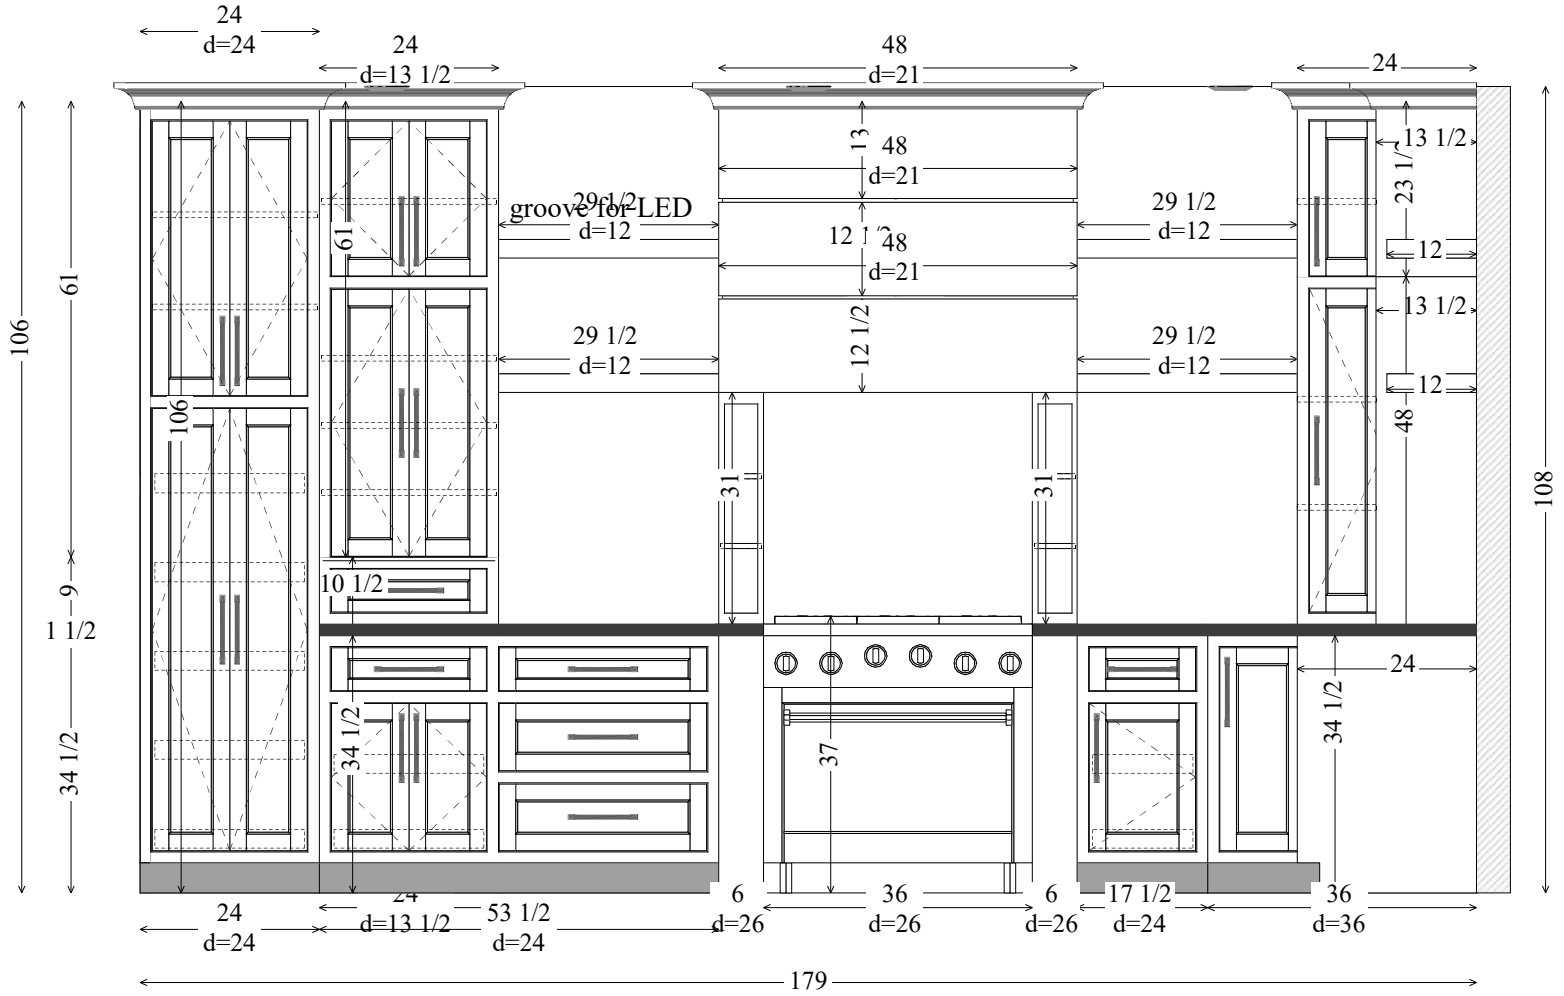

Fine WoodWorks
6376 State Hwy 49N
Piedmont, MO 63957
573-223-4679 mycustomwoodworks.com

11/13/2020 • LUCAS EDGY •

kitchen - Wall 17

Not To Scale

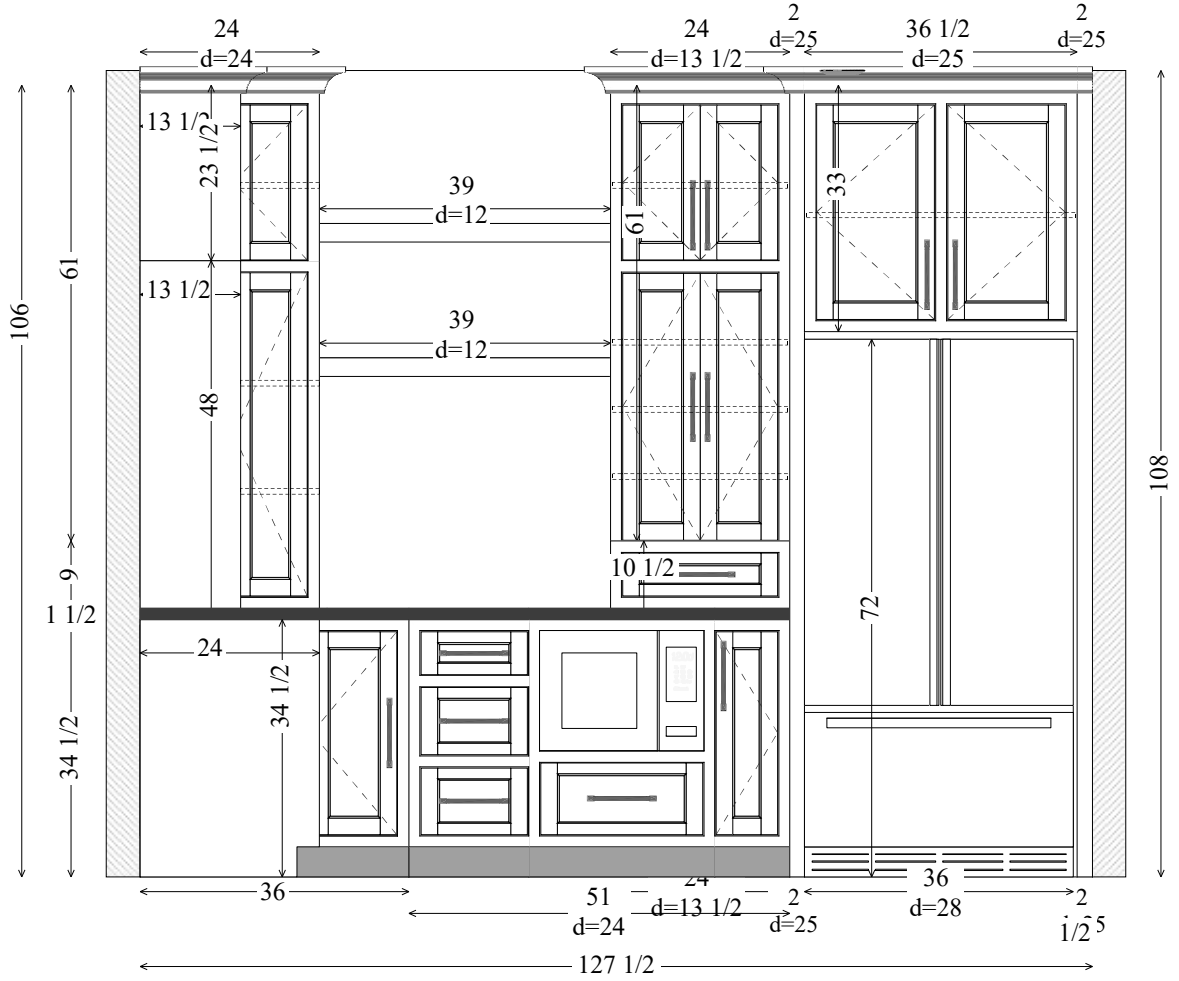

Fine WoodWorks
6376 State Hwy 49N
Piedmont, MO 63957
573-223-4679 mycustomwoodworks.com

11/13/2020 • LUCAS EDGY •

kitchen - Wall 18

Not To Scale

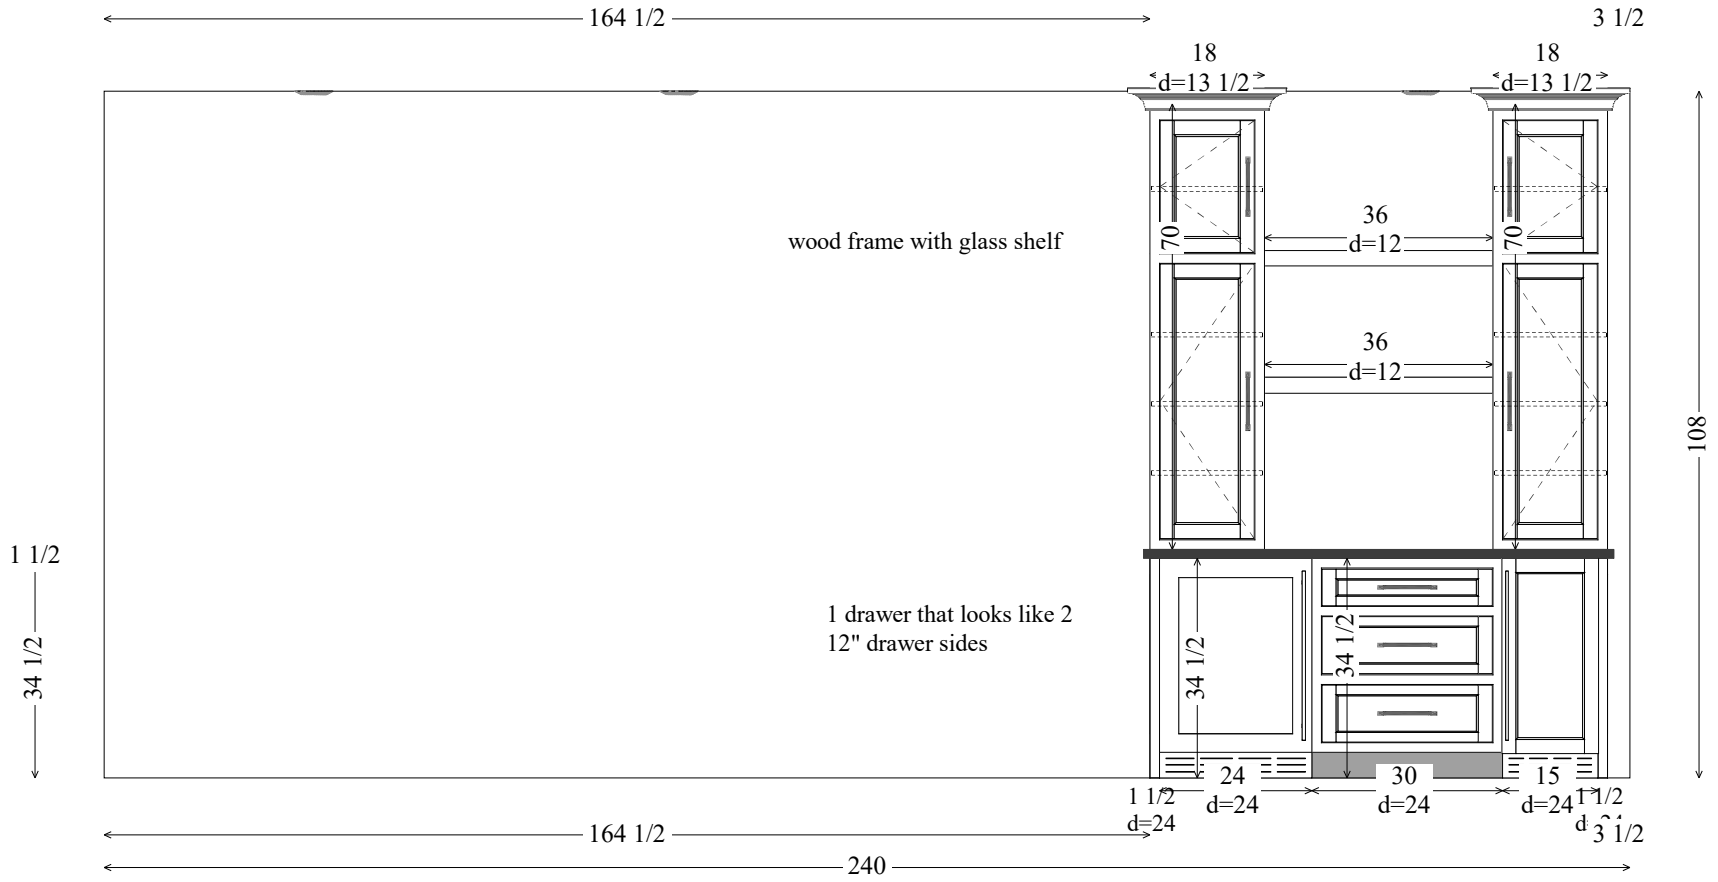

Fine WoodWorks
6376 State Hwy 49N
Piedmont, MO 63957
573-223-4679 mycustomwoodworks.com

11/13/2020 • LUCAS EDGY •

kitchen - Wall 19

Not To Scale

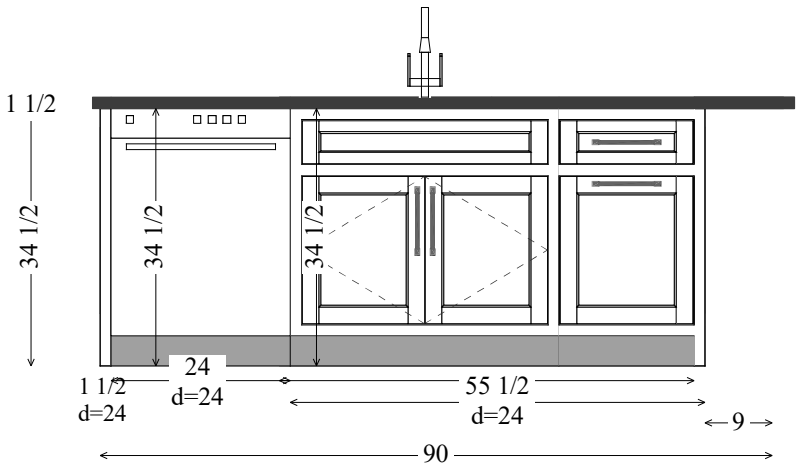

Fine WoodWorks
6376 State Hwy 49N
Piedmont, MO 63957
573-223-4679 mycustomwoodworks.com

11/13/2020 • LUCAS EDGY •

kitchen - Back of Wall 19

Not To Scale

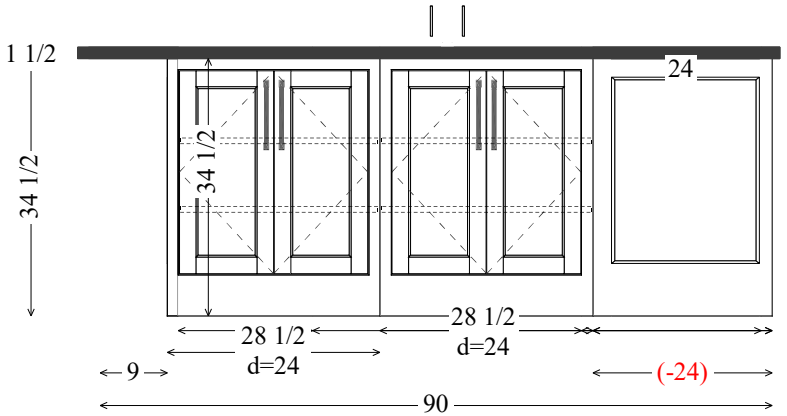

Fine WoodWorks
6376 State Hwy 49N
Piedmont, MO 63957
573-223-4679 mycustomwoodworks.com

11/13/2020 • LUCAS EDGY •

kitchen - Wall 20

Not To Scale

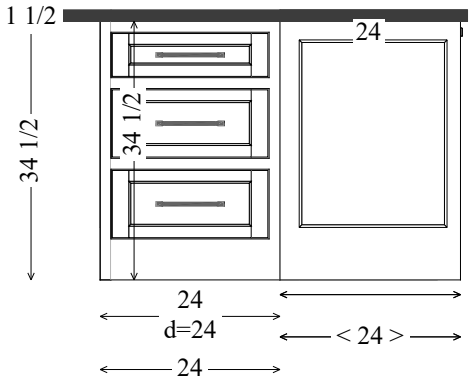

Fine WoodWorks
6376 State Hwy 49N
Piedmont, MO 63957
573-223-4679 mycustomwoodworks.com

11/13/2020 • LUCAS EDGY •

kitchen - Back of Wall 20

Not To Scale

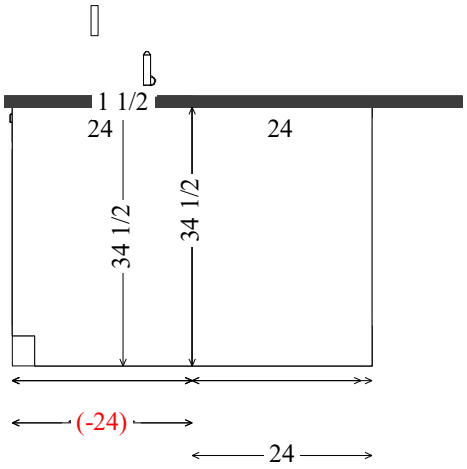

Fine WoodWorks
6376 State Hwy 49N
Piedmont, MO 63957
573-223-4679 mycustomwoodworks.com

11/13/2020 • LUCAS EDGY •

Room 5 - Wall 22

Not To Scale

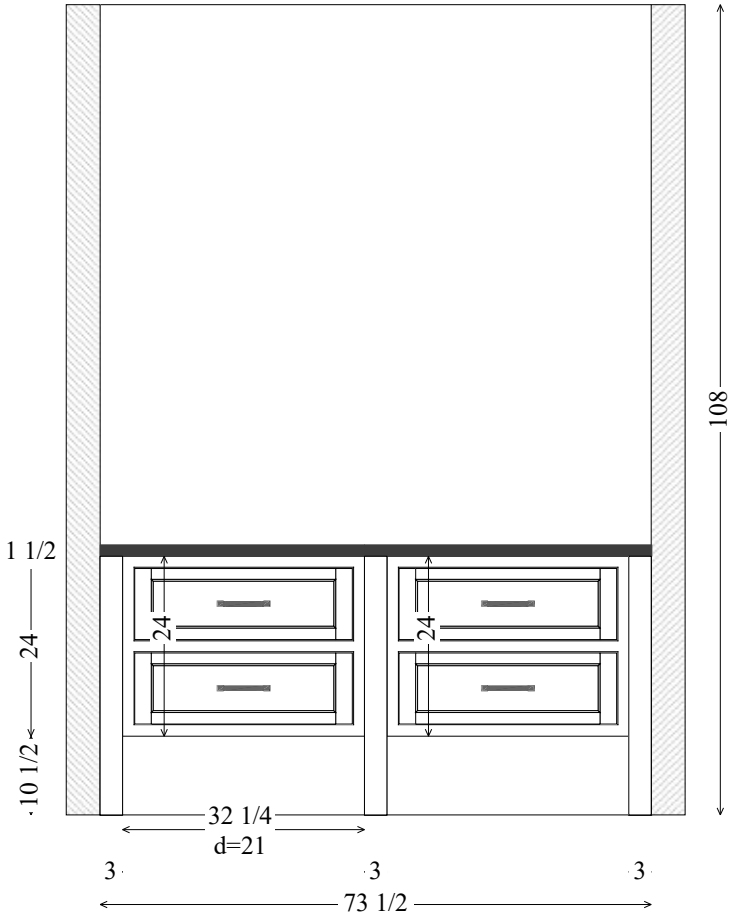

Fine WoodWorks
6376 State Hwy 49N
Piedmont, MO 63957
573-223-4679 mycustomwoodworks.com

11/13/2020

kitchen

Fine WoodWorks
6376 State Hwy 49N
Piedmont, MO 63957
573-223-4679 mycustomwoodworks.com

11/13/2020

kitchen

Fine WoodWorks
6376 State Hwy 49N
Piedmont, MO 63957
573-223-4679 mycustomwoodworks.com

11/13/2020

kitchen

Fine WoodWorks
6376 State Hwy 49N
Piedmont, MO 63957
573-223-4679 mycustomwoodworks.com

11/13/2020 • LUCAS EDGY •

Room 5

Fine WoodWorks
6376 State Hwy 49N
Piedmont, MO 63957
573-223-4679 mycustomwoodworks.com

11/13/2020

kitchen

Not To Scale

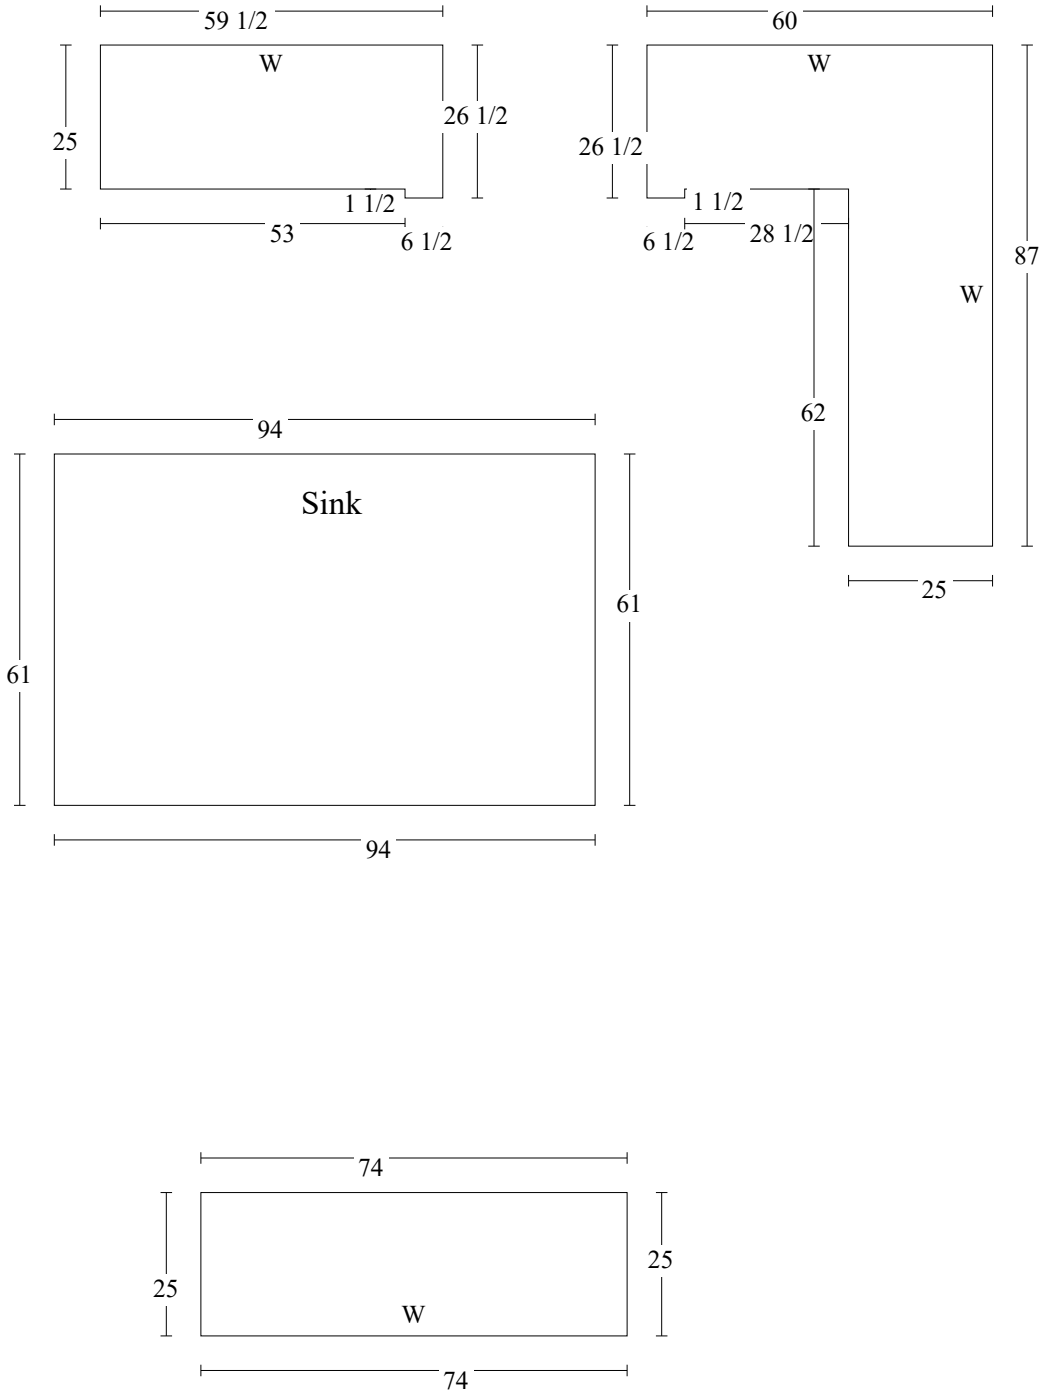

Fine Woodworks, LLC
6376 State Hwy 49
Piedmont MO 63957

Bill

Date *11/13/2020*

Bill To

Visit our website at:
mycustomwoodworks.com

573-223-4679

Invoice #	0213

Description	Est Amt	Qty	Curr %	Amount
Painted Maple cabinets, soft close doors and drawers, wood dovetail drawers, 3.5" cove crown molding, pantry with 5 adjustable pull-outs, appliance panels for the bev cooler and ice machine, roll out waste bins, base lazy susan. Vertical tray dividers, open shelves with stain finish, stain finish on the island, coffee bar, built in fridge cabinets and pantry, Custom Wood Hood for exhaust vent. Inset door and drawers, shaker door style.	23,690.00	0.5	50.00%	11,845.00
Natural Walnut Master vanity, 3" square legs, Inset drawer fronts, 2 drawers under each sink, built around plumbing.	1,960.00	0.5	50.00%	980.00
Outlet drawers in master	450.00	2	100.00%	450.00
Cabinetry Install - no plumbing, ductwork, or electrical connections.	4,700.00	0	0.00%	0.00
Design and Consultation Fee	-750.00		100.00%	-750.00

Total	$12,525.00
Payments	$0.00
Balance Due	$12,525.00

Fine Woodworks, LLC
6376 State Hwy 49
Piedmont MO 63957

Estimate

Date

11/13/2020

573-223-4679

P.O. No.	Project

Description	Qty	U/M	Cost	Total
Painted Maple cabinets, soft close doors and drawers, wood dovetail drawers, 3.5" cove crown molding, pantry with 5 adjustable pull-outs, appliance panels for the bev cooler and ice machine, roll out waste bins, base lazy susan. Vertical tray dividers, open shelves with stain finish, stain finish on the island, coffee bar, built in fridge cabinets and pantry, Custom Wood Hood for exhaust vent. Inset door and drawers, shaker door style.			23,690.00	23,690.00
Natural Walnut Master vanity, 3" square legs, Inset drawer fronts, 2 drawers under each sink, built around plumbing.	1		1,960.00	1,960.00
Outlet drawers in master	2		225.00	450.00
Cabinetry Install - no plumbing, ductwork, or electrical connections.			4,700.00	4,700.00
Design and Consultation Fee			-750.00	-750.00

mycustomwoodworks.com

Total $30,050.00